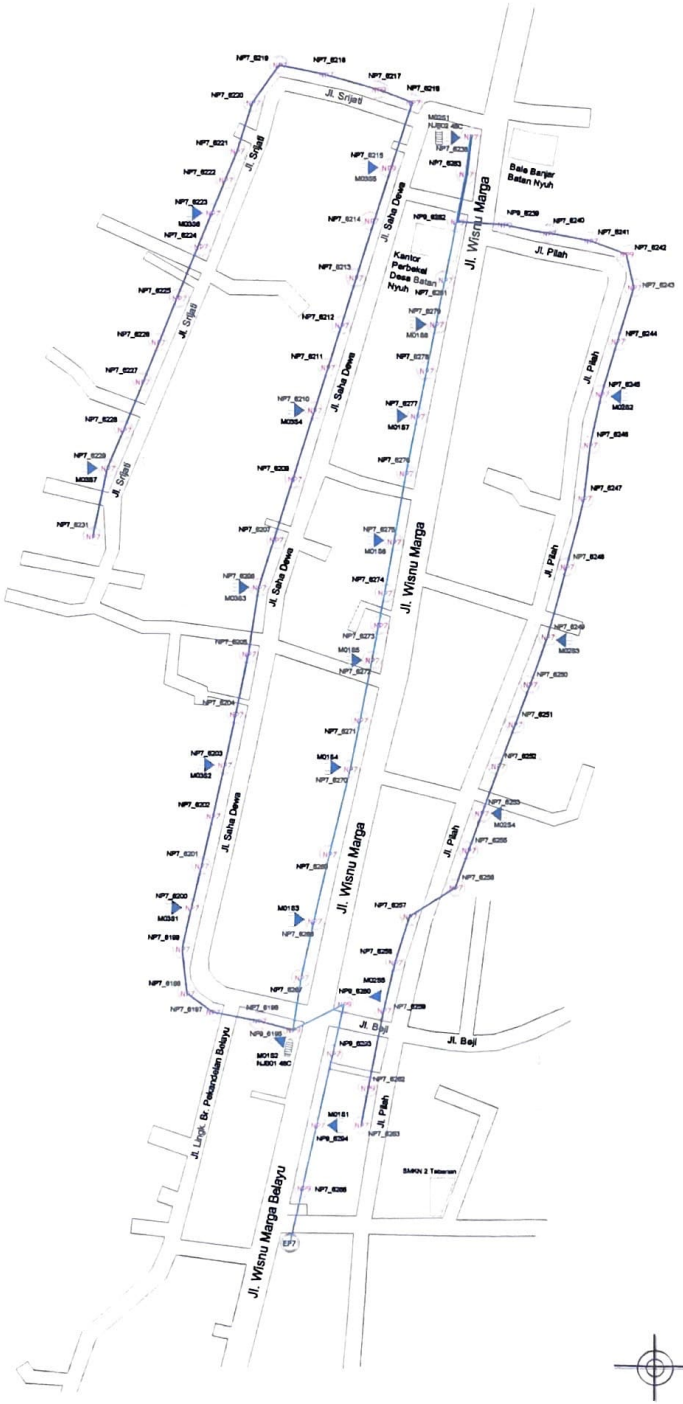

U
B T
S

Drawing Maps FBEOPA Tabanan Desa Batan Nyuh
Skala : NTS

FIBERSTAR
Connecting Indonesia

LEGEND

- CABLE 96 CORE
- CABLE 48 CORE
- CABLE 24 CORE
- CABLE 12 CORE
- CABLE 6 CORE
- CABLE 4 CORE
- CABLE 2 CORE
- CABLE UTP
- CABLE POWER
- AD CABLE RF 1 1/4"
- AD CABLE RF 7/8"
- AD CABLE RF 1/2"
- JUMPER CABLE
- OMNI ANTENA
- SPLITTER
- MAIN SPLITTER
- DPFO
- SLACK
- EXISTING POLE 7
- NEW POLE 7
- EXISTING POLE 9
- NEW POLE 9
- POP
- JOINT BOX / JB
- HAND HOLE FISHBONE
- HAND HOLE DROPWIRE
- SUBDUCT
- PEDESTAL
- LARGE RADIUS TEE (T-WAY)
- REDUCER
- ONT

CATATAN / KETERANGAN

SEMUA GAMBAR DESAIN YANG TERTERA PADA GAMBAR INI ADALAH SEPENUHNYA MILIK PT. MEGA AKSES PERSADA (FIBERSTAR) TIDAK DAPAT DIGUNAKAN ATAU DICETAK SEMUA ATAU SEBAGIAN OLEH PIHAK LAIN TANPA SEIJIN PT. MEGA AKSES PERSADA (FIBERSTAR)

DIKETAHUI OLEH PT. MEGA AKSES PERSADA (FIBERSTAR)

KONTRAKTOR UTAMA

PT. LABDA KARYA MANUNGGAL

SITE ID	LOKASI
	DESA BATAN NYUH TABANAN

JUDUL GAMBAR

FISHBONE EXPANTION SCHEMATIC DIAGRAM

PERENCANA

PT. MEGA AKSES PERSADA (Fiberstar)

DIGAMBAR	DIPERIKSA	DIKETAHUI
I Putu Edy Samaranatha	I Made Oka Parsana	-

ISSUE

No	TANGGAL	AMENDMENT
1	-	-
2		
3		
4		

SKALA	No. GAMBAR	SHT 1/6
NTS	01	No.